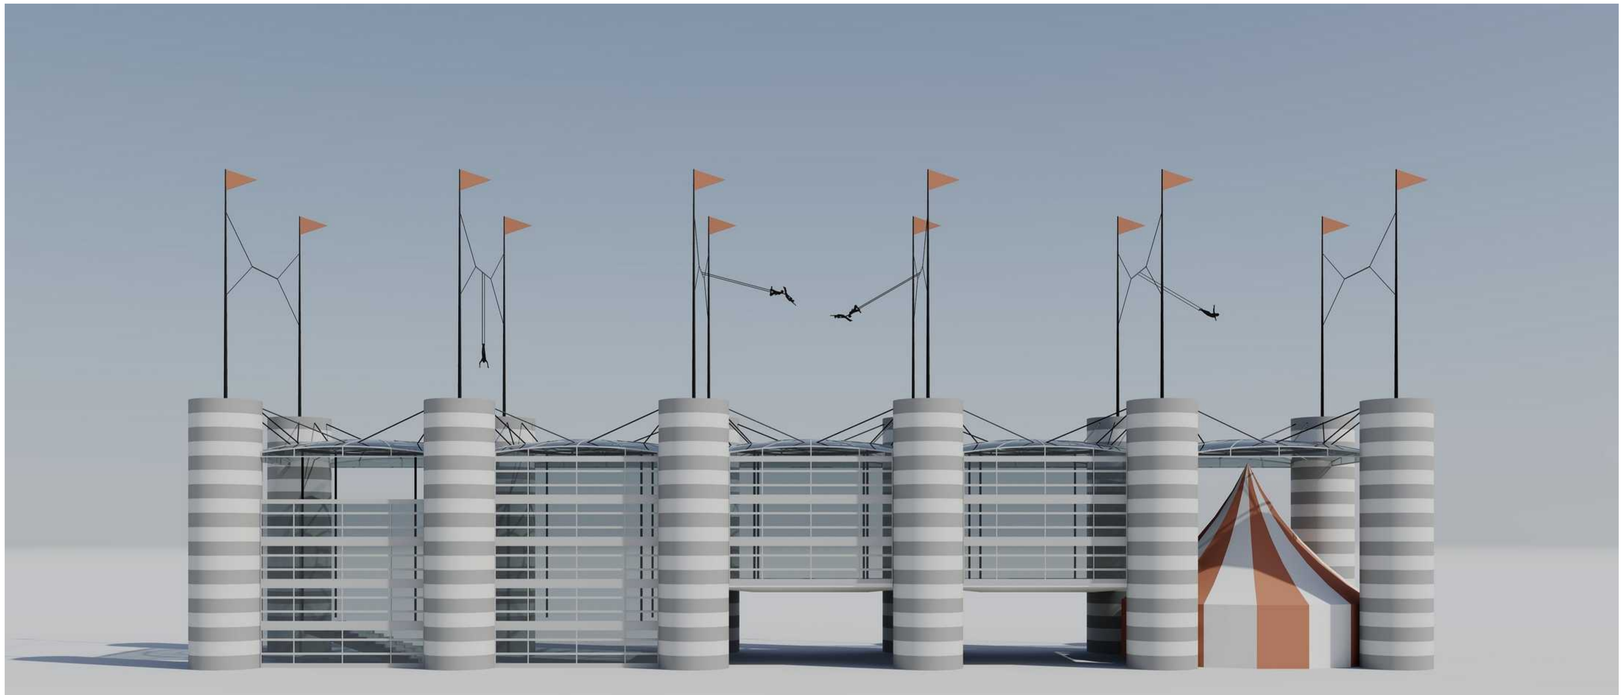

[MOSCOW] Circus School ///

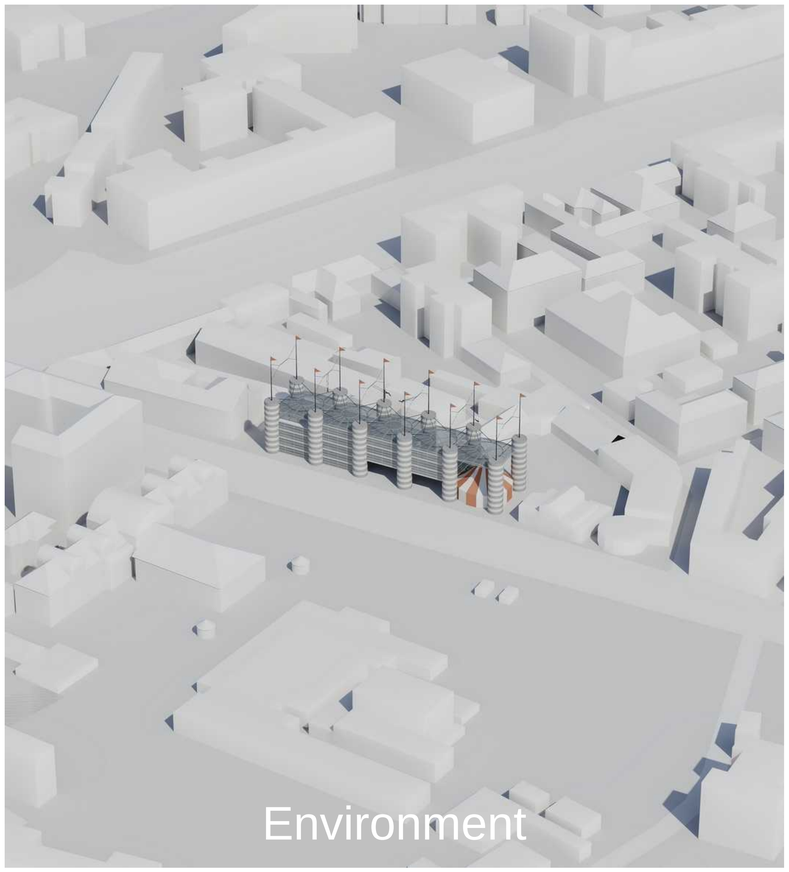

Environment

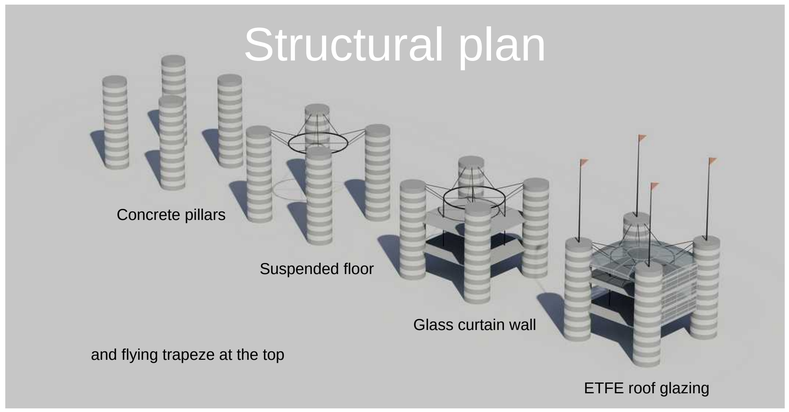

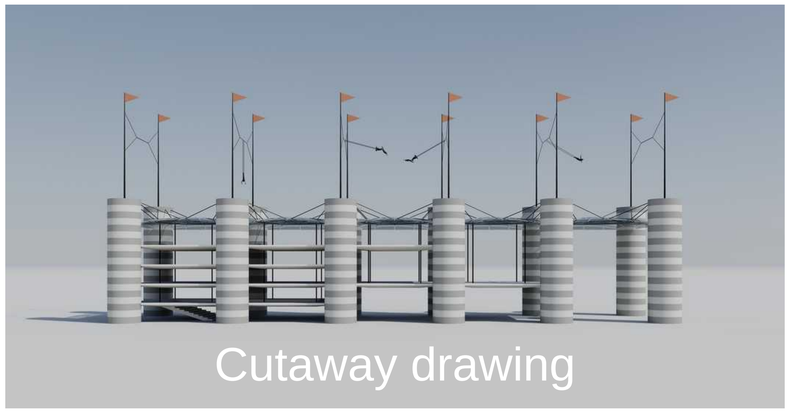

Cutaway drawing

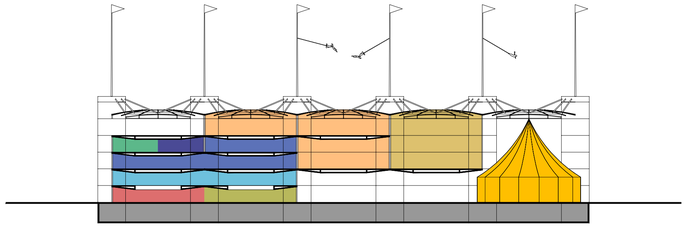

Longitudinal section

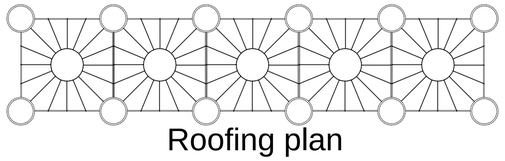

Roofing plan

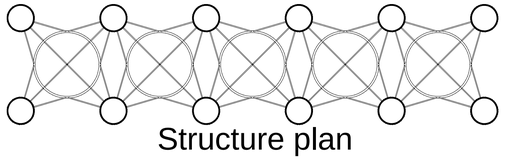

Structure plan

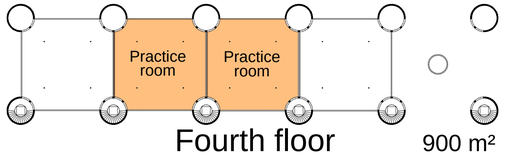

Fourth floor 900 m²

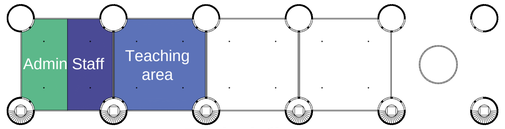

Third floor 900 m²

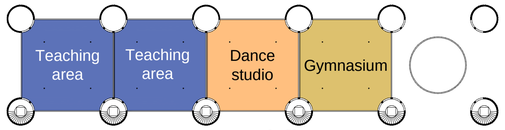

Second floor 1 800 m²

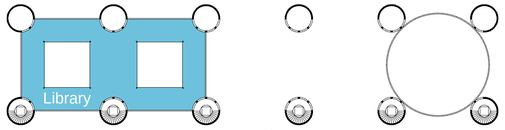

First floor 900 m²

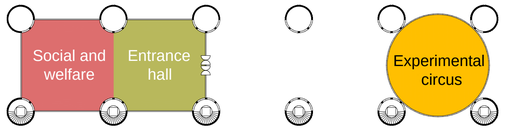

Ground floor 1 350 m²

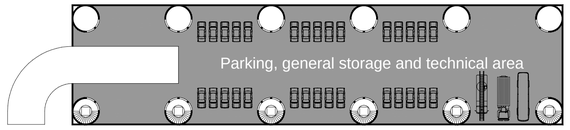

Basement 2 500 m²

Total Gross Floor Area 8 350 m²
with possibility of extension